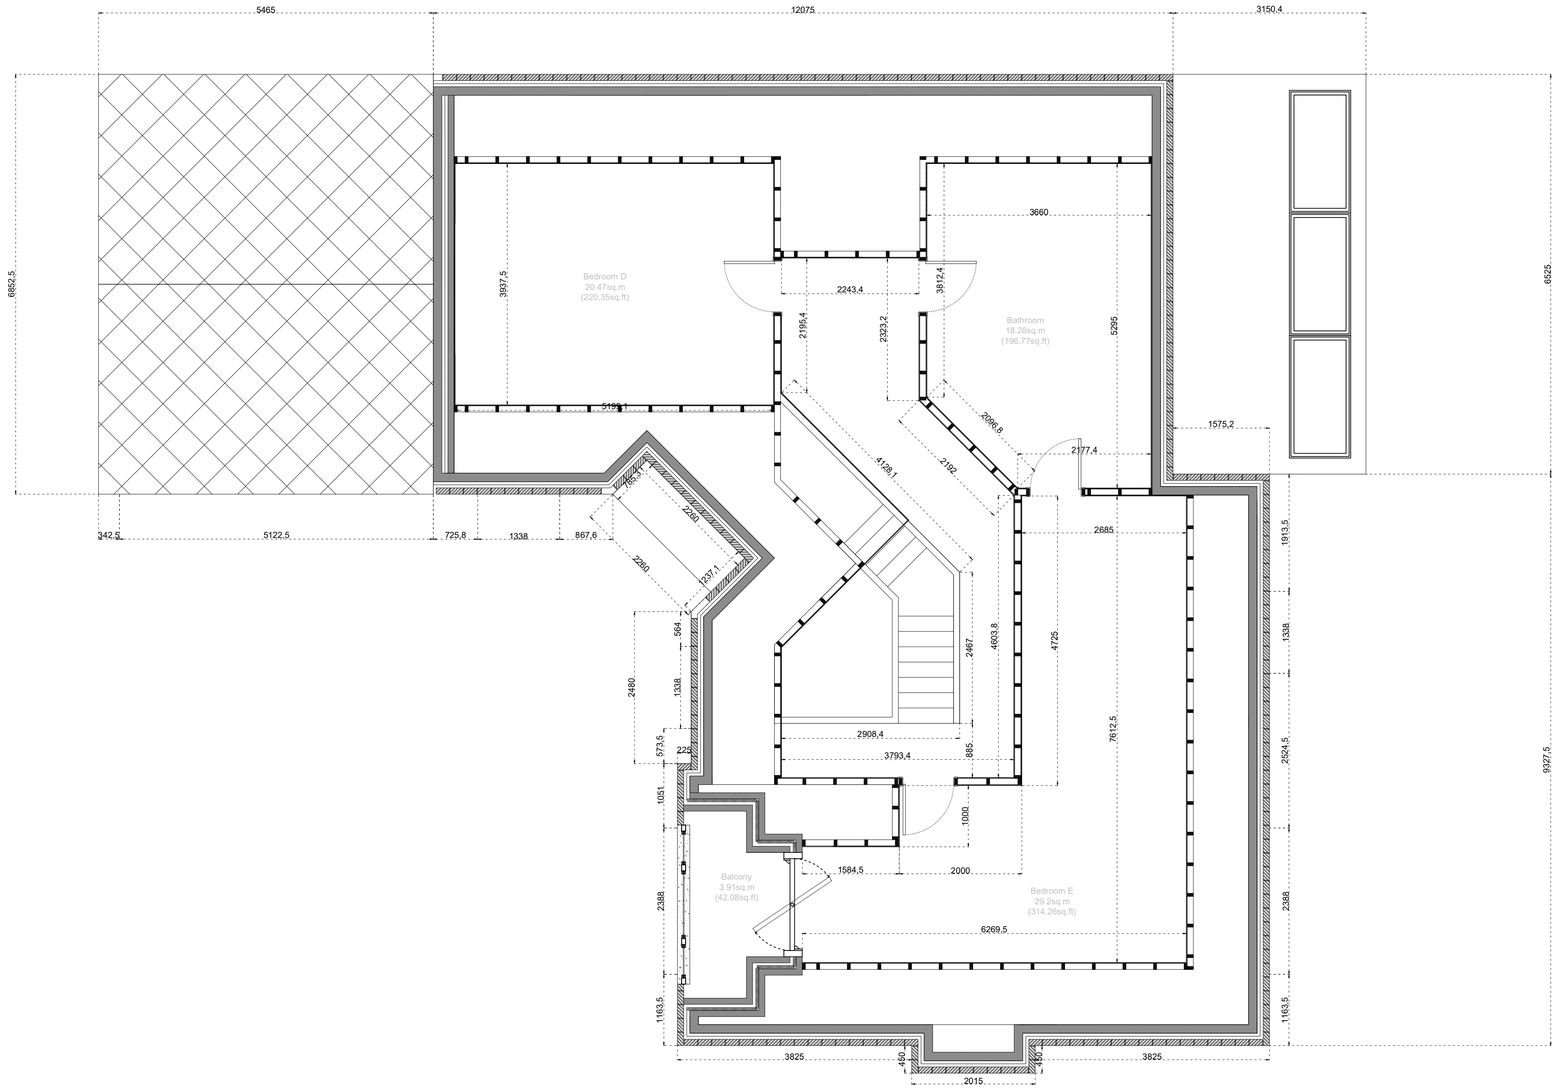

Revisions: SUPERCEDES DRAWING No. A01.022.a11

Missing bathroom door has been added.

STORAGE (Combined)
39.62sq.m
(326.47sq.ft)

OAK HOUSE Second Floor Plan (1:50 @ A1)

0m 1m 2m 3m 4m 5m 6m 7m 8m 9m 10m

Contact: enquiries@3as-design.com

Sheet Number: A01.023.a11

Drawn Date: 18 May 2018

Drawn By: RS